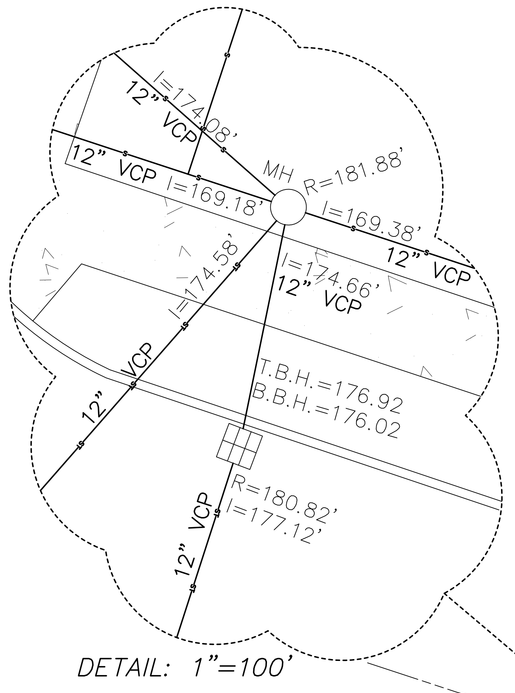

DETAIL: 1"=100'

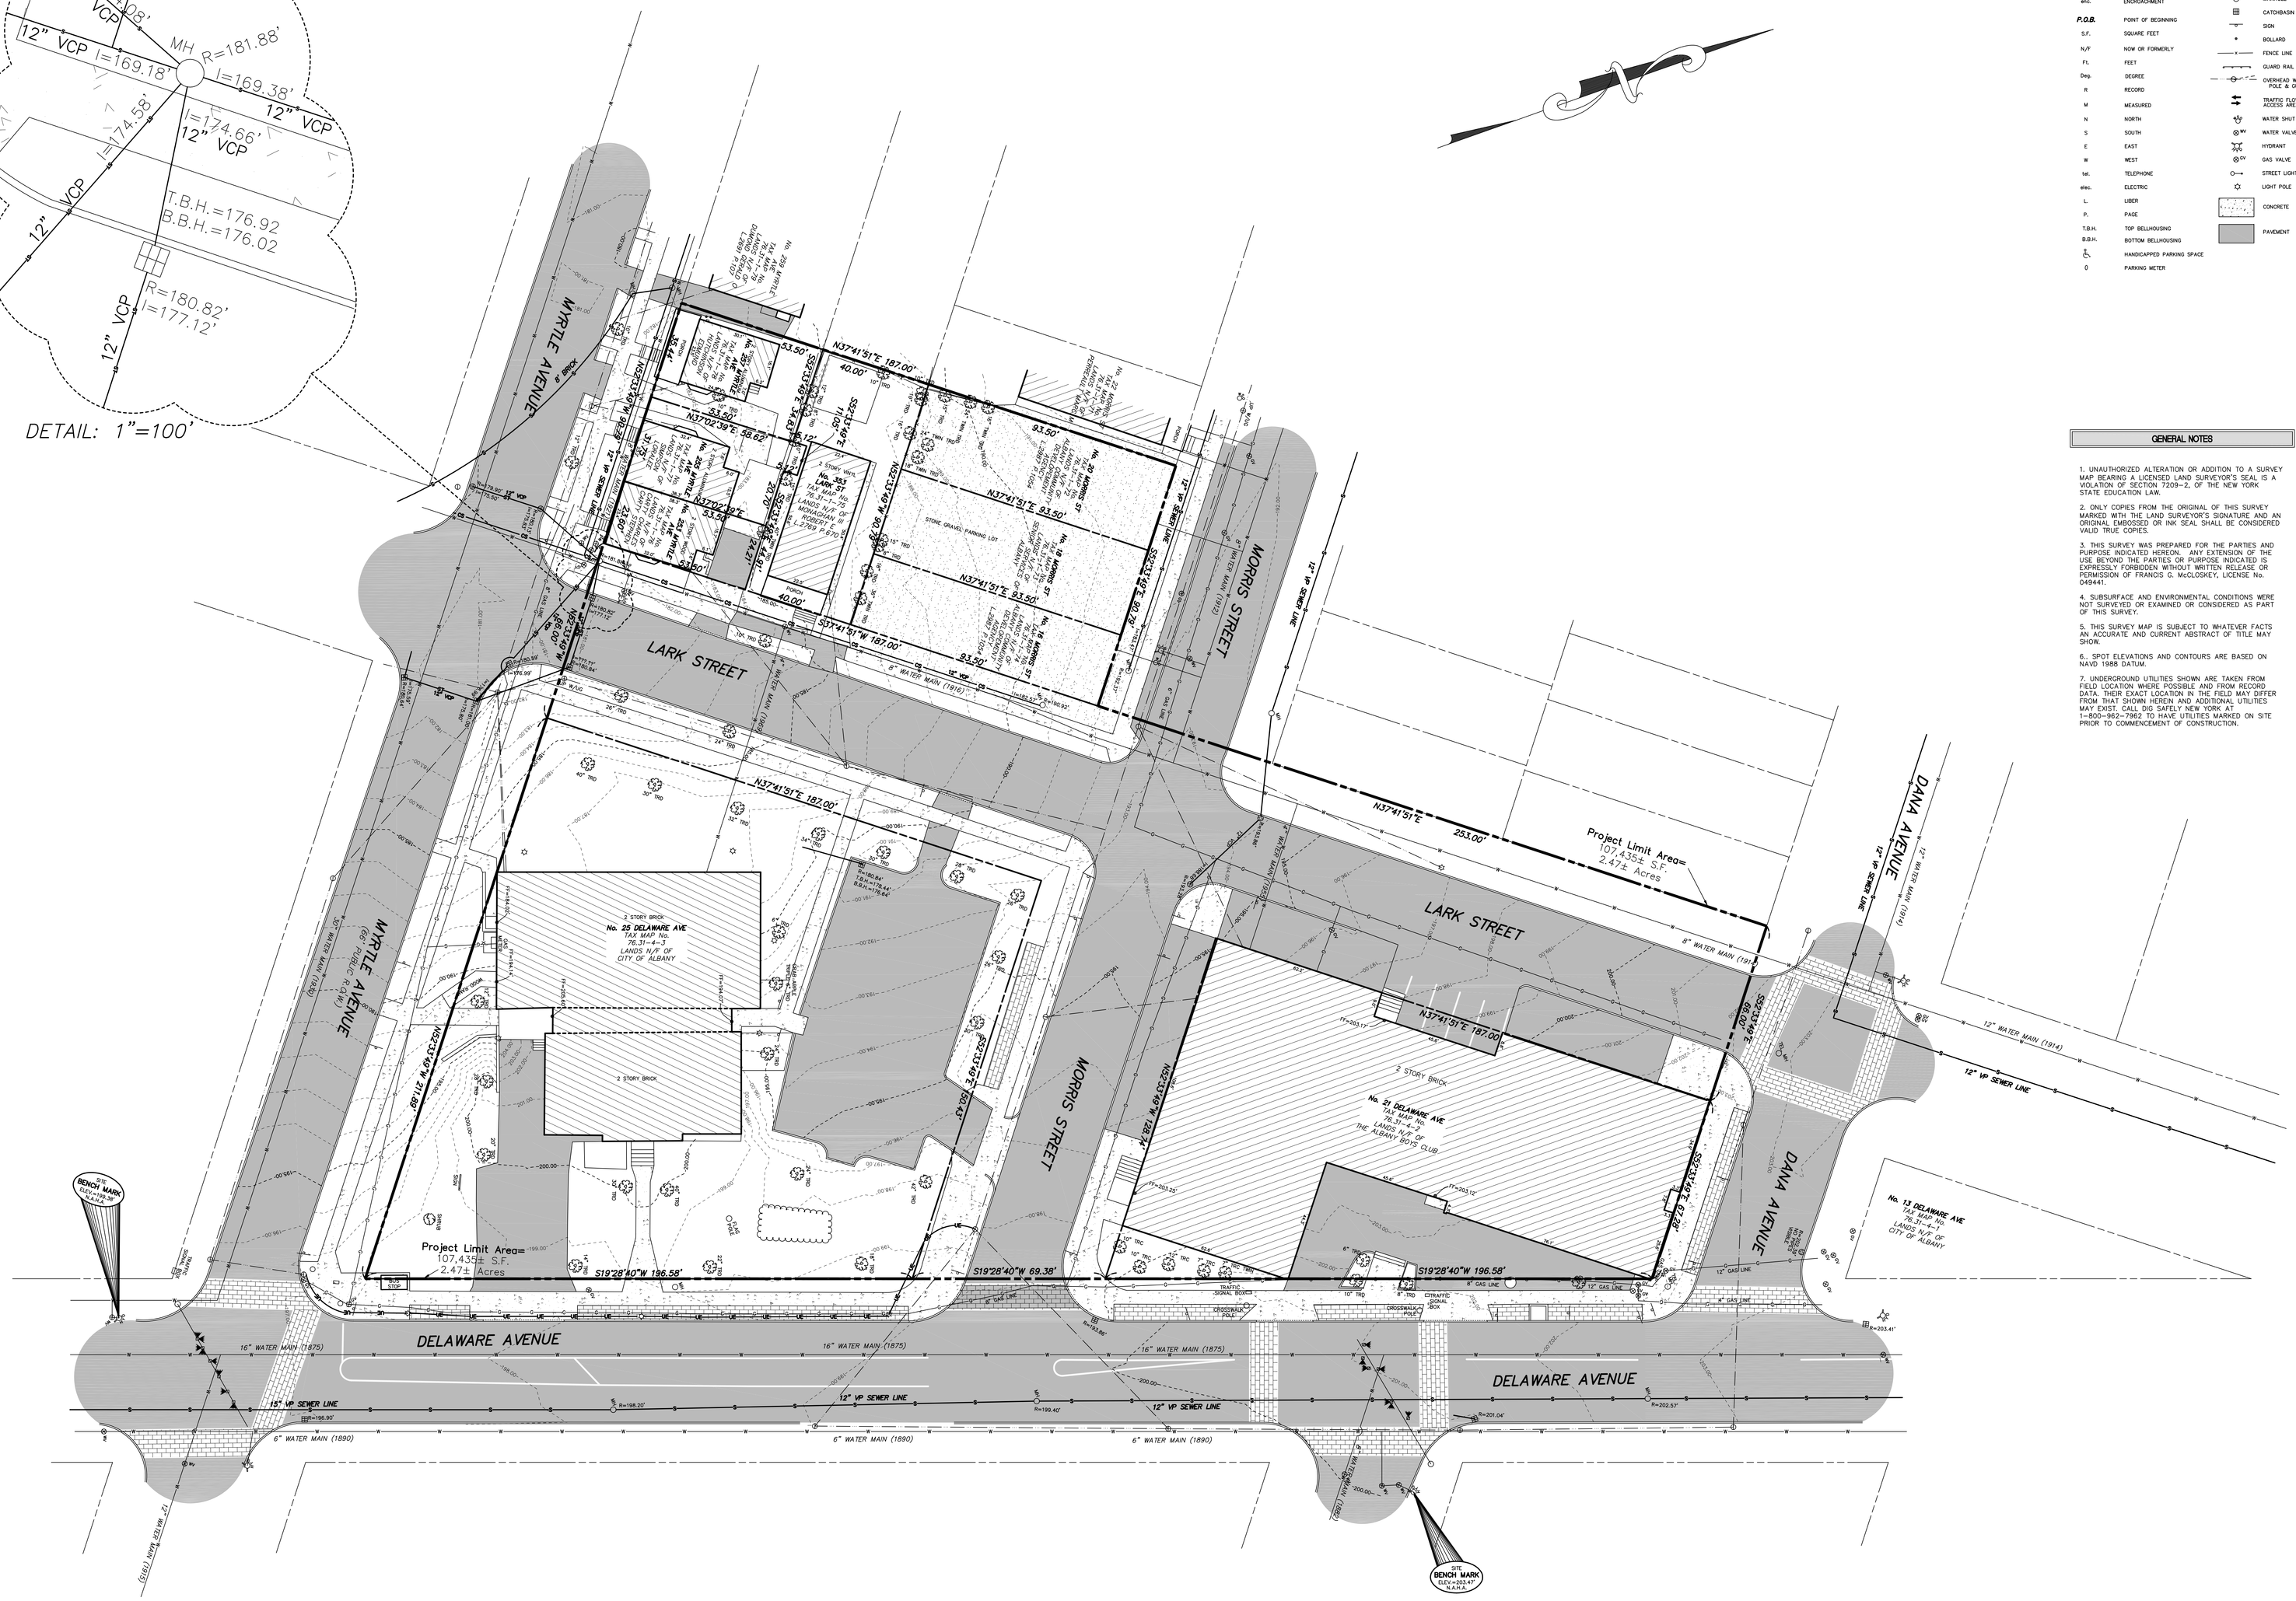

LEGEND

R.O.W.	RIGHT OF WAY		MONUMENT
No.	NUMBER		IRON ROD
enc.	ENCROACHMENT	MH	MANHOLE
P.O.B.	POINT OF BEGINNING		CATCHBASIN
S.F.	SQUARE FEET		SIGN
N/F	NOW OR FORMERLY		BOLLARD
Ft.	FEET		FENCE LINE
Deg.	DEGREE		GUARD RAIL
R	RECORD		OVERHEAD WIRE, UTILITY POLE & GUY WIRE
M	MEASURED		TRAFFIC FLOW ACCESS AREA
N	NORTH		WATER SHUT OFF
S	SOUTH	WV	WATER VALVE
E	EAST		HYDRANT
W	WEST	GV	GAS VALVE
tel.	TELEPHONE		STREET LIGHT
elec.	ELECTRIC		LIGHT POLE
L.	LIBER		CONCRETE
P.	PAGE		
T.B.H.	TOP BELLHOUSING		PAVEMENT
B.B.H.	BOTTOM BELLHOUSING		
	HANDICAPPED PARKING SPACE		
	PARKING METER		

GENERAL NOTES

1. UNAUTHORIZED ALTERATION OR ADDITION TO A SURVEY MAP BEARING A LICENSED LAND SURVEYOR'S SEAL IS A VIOLATION OF SECTION 7209-2, OF THE NEW YORK STATE EDUCATION LAW.

2. ONLY COPIES FROM THE ORIGINAL OF THIS SURVEY MARKED WITH THE LAND SURVEYOR'S SIGNATURE AND AN ORIGINAL EMBOSSED OR INK SEAL SHALL BE CONSIDERED VALID TRUE COPIES.

3. THIS SURVEY WAS PREPARED FOR THE PARTIES AND PURPOSE INDICATED HEREON. ANY EXTENSION OF THE USE BEYOND THE PARTIES OR PURPOSE INDICATED IS EXPRESSLY FORBIDDEN WITHOUT WRITTEN RELEASE OR PERMISSION OF FRANCIS G. McCLOSKEY, LICENSE No. 049441.

4. SUBSURFACE AND ENVIRONMENTAL CONDITIONS WERE NOT SURVEYED OR EXAMINED OR CONSIDERED AS PART OF THIS SURVEY.

5. THIS SURVEY MAP IS SUBJECT TO WHATEVER FACTS AN ACCURATE AND CURRENT ABSTRACT OF TITLE MAY SHOW.

6. SPOT ELEVATIONS AND CONTOURS ARE BASED ON NAVD 1988 DATUM.

7. UNDERGROUND UTILITIES SHOWN ARE TAKEN FROM FIELD LOCATION WHERE POSSIBLE AND FROM RECORD DATA. THEIR EXACT LOCATION IN THE FIELD MAY DIFFER FROM THAT SHOWN HEREIN AND ADDITIONAL UTILITIES MAY EXIST. CALL DIG SAFELY NEW YORK AT 1-800-962-7962 TO HAVE UTILITIES MARKED ON SITE PRIOR TO COMMENCEMENT OF CONSTRUCTION.

GRAPHIC SCALE

20 0 10 20 40 80

(IN FEET)
1 inch = 20 ft.

HERSHBERG & HERSHBERG
Consulting Engineers and Land Surveyors
18 Locust Street
Albany, New York 12203

MAP SHOWING TOPOGRAPHIC, PROPERTY LINES AND UTILITIES INFORMATION FOR

DELAWARE GATEWAY PROJECT

CITY OF ALBANY, COUNTY OF ALBANY, STATE OF NEW YORK

ALTERATION OF THIS DOCUMENT, EXCEPT BY A LICENSED PROFESSIONAL ENGINEER OR LAND SURVEYOR, IS ILLEGAL.

REVISIONS:

DATE: 9/1/2011 | SCALE: 1"=20' | BY: SMcC | CHK: GRT | MAP No.: 110078

STATE OF NEW YORK
FRANCIS G. McCLOSKEY
No. 049441
LICENSED LAND SURVEYOR